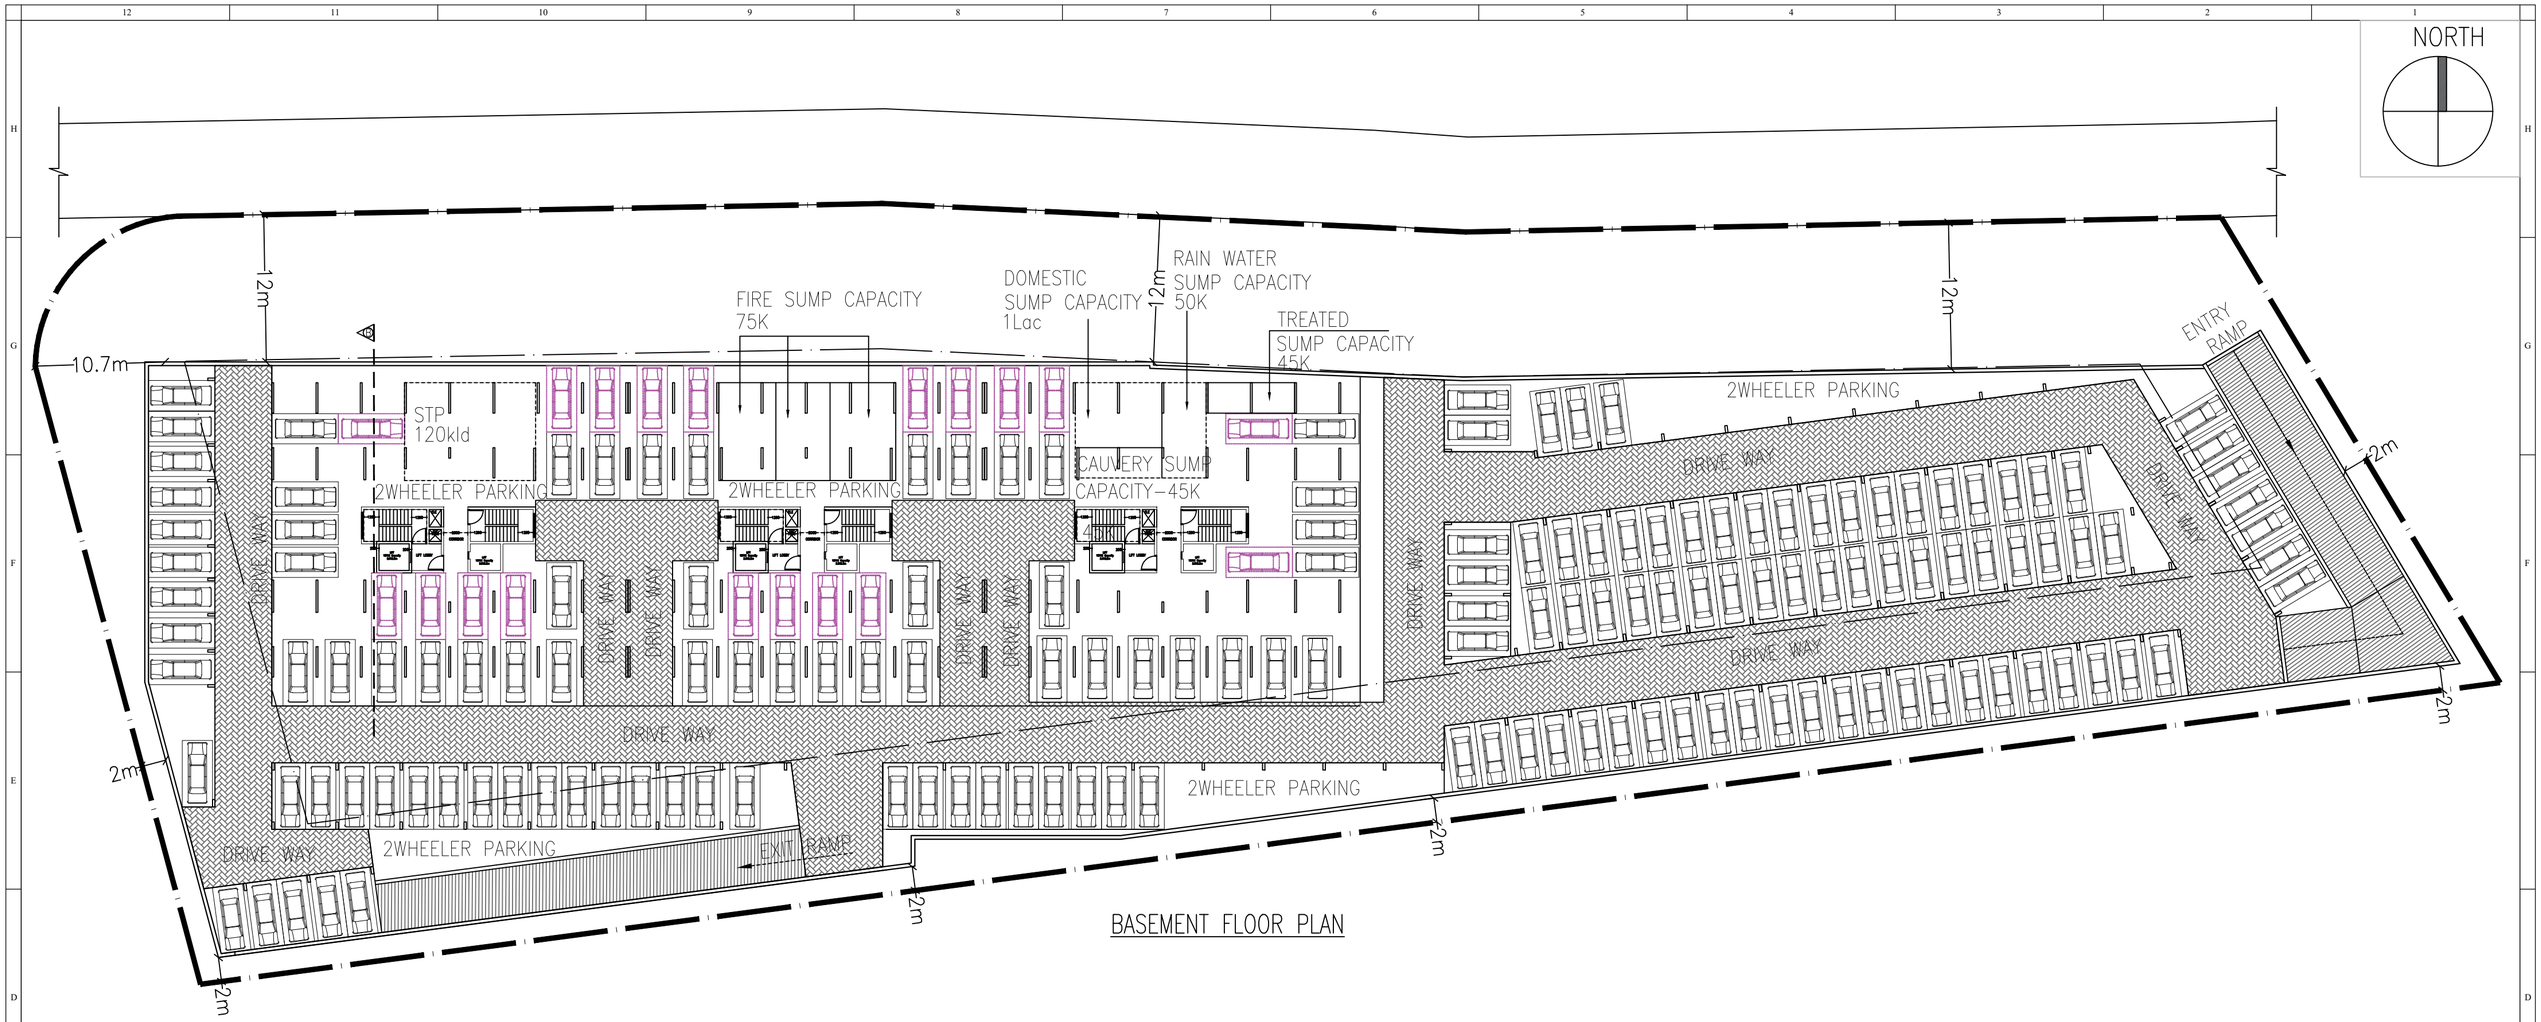

BASEMENT FLOOR PLAN

NOTE : FOR DETAILED SPECIFICATIONS REFER TENDER DOCUMENT

FOR TENDER PURPOSE

AUTHORIZED CLIENT:

BANGALORE DEVELOPMENT AUTHORITY
OFFICE OF THE EXECUTIVE ENGINEER
T.CHOWDAIAH ROAD, KUMARAPARK WEST,
BENGALURU – 560020

PROJECT TITLE:
PROPOSED CONSTRUCTION OF 3 BHK HOUSING & RECREATION CENTER
PROJECT AT KENCHANAPURA , SY NO 76, PART-C,
KENCHANAPURA BANGALORE

DRAWING TITLE:
BASEMENT FLOOR PLAN

SCALE-1:600	SIZE-A3	DATE: 15/04/2025
DRAWING NUMBER		REV
A-02		T0